




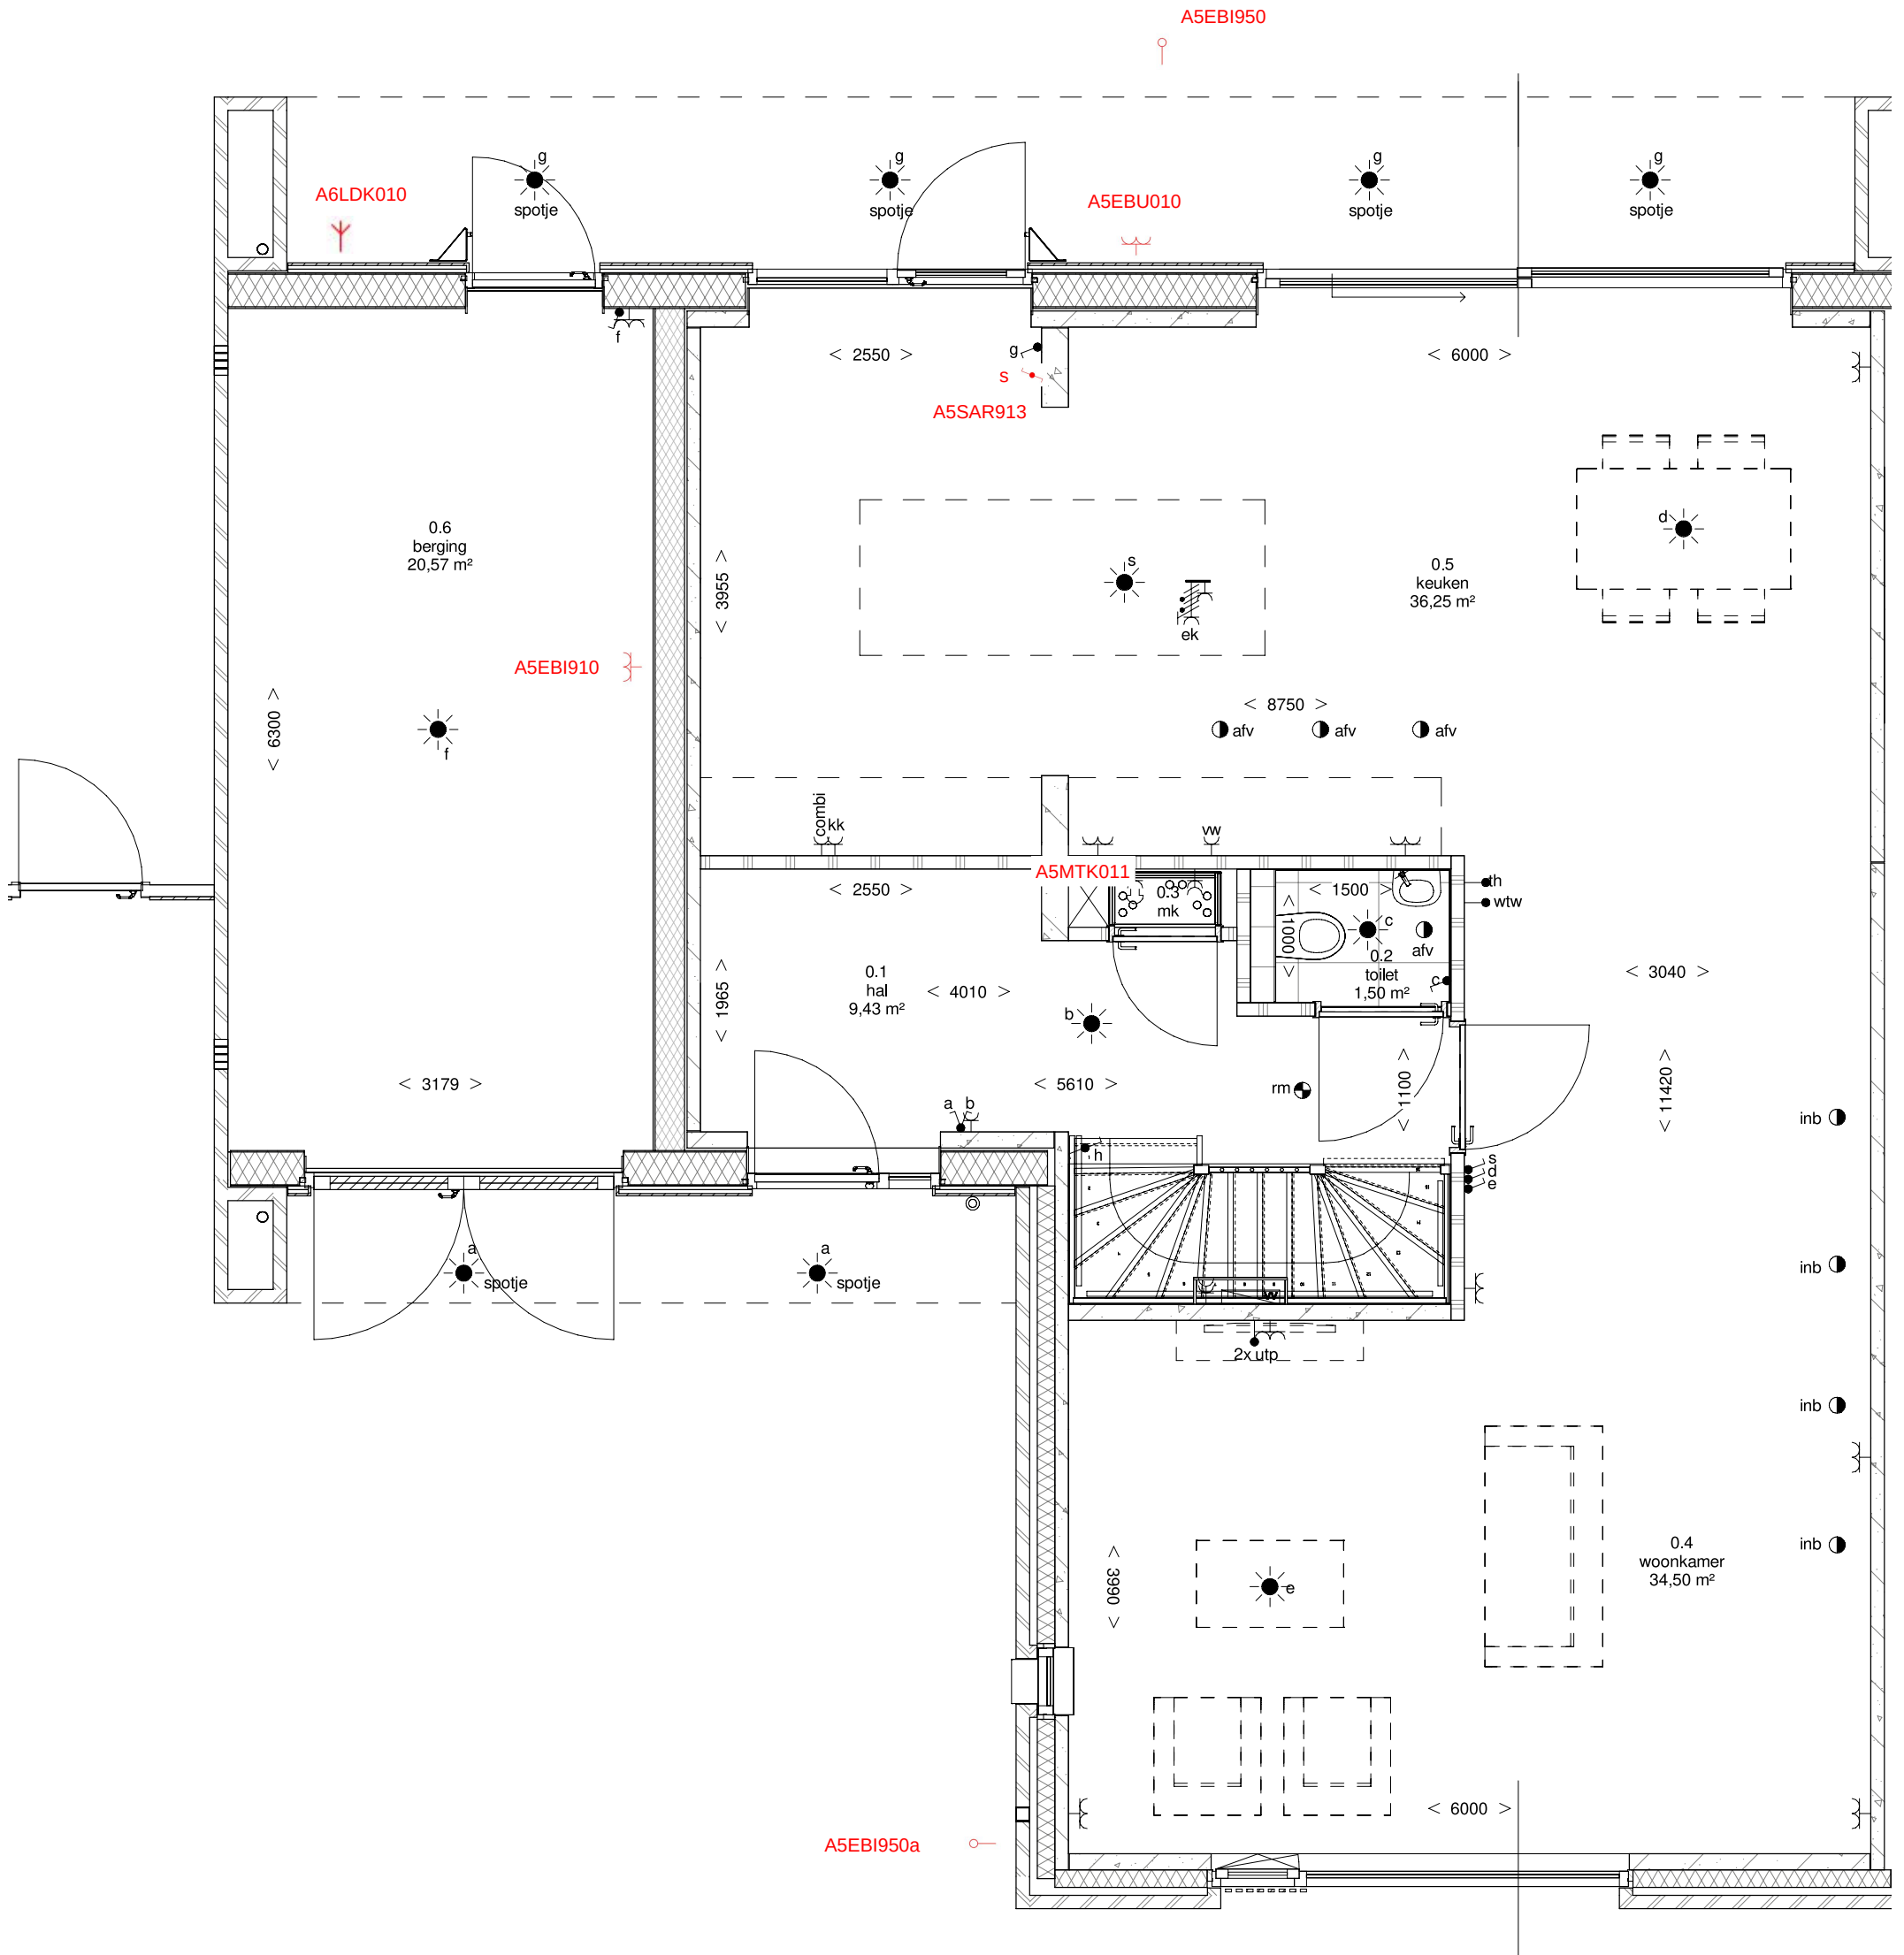

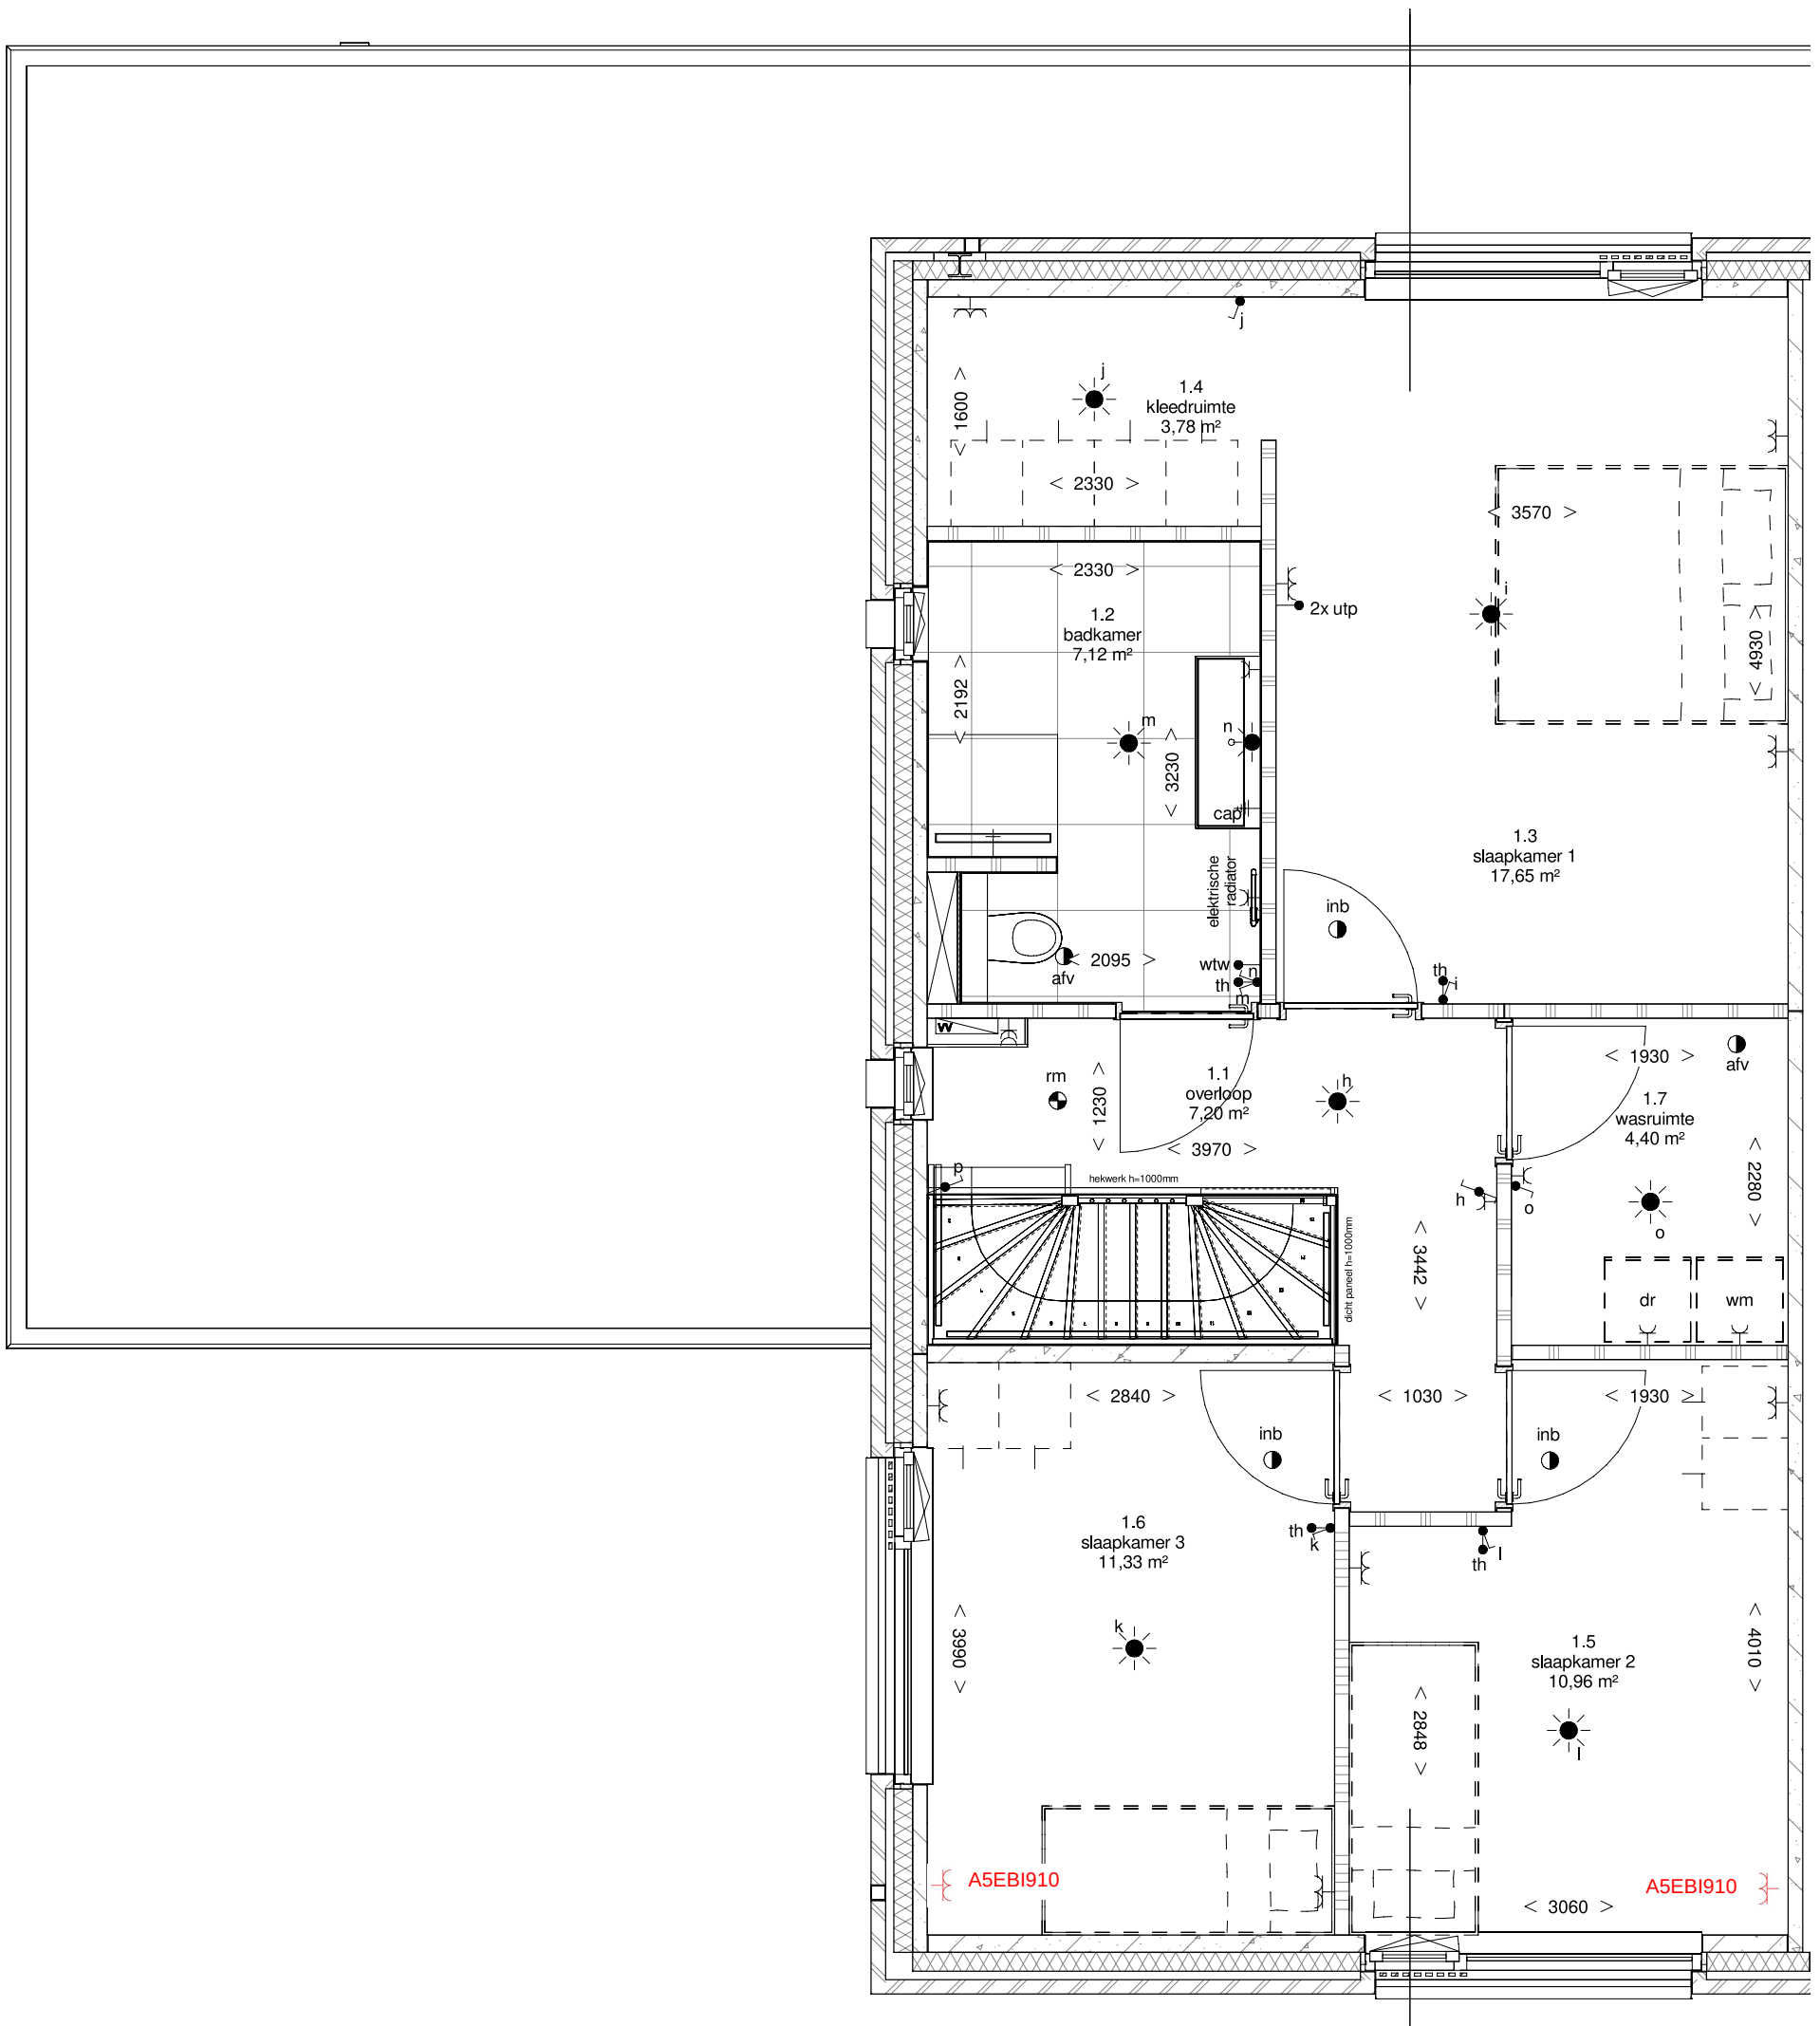

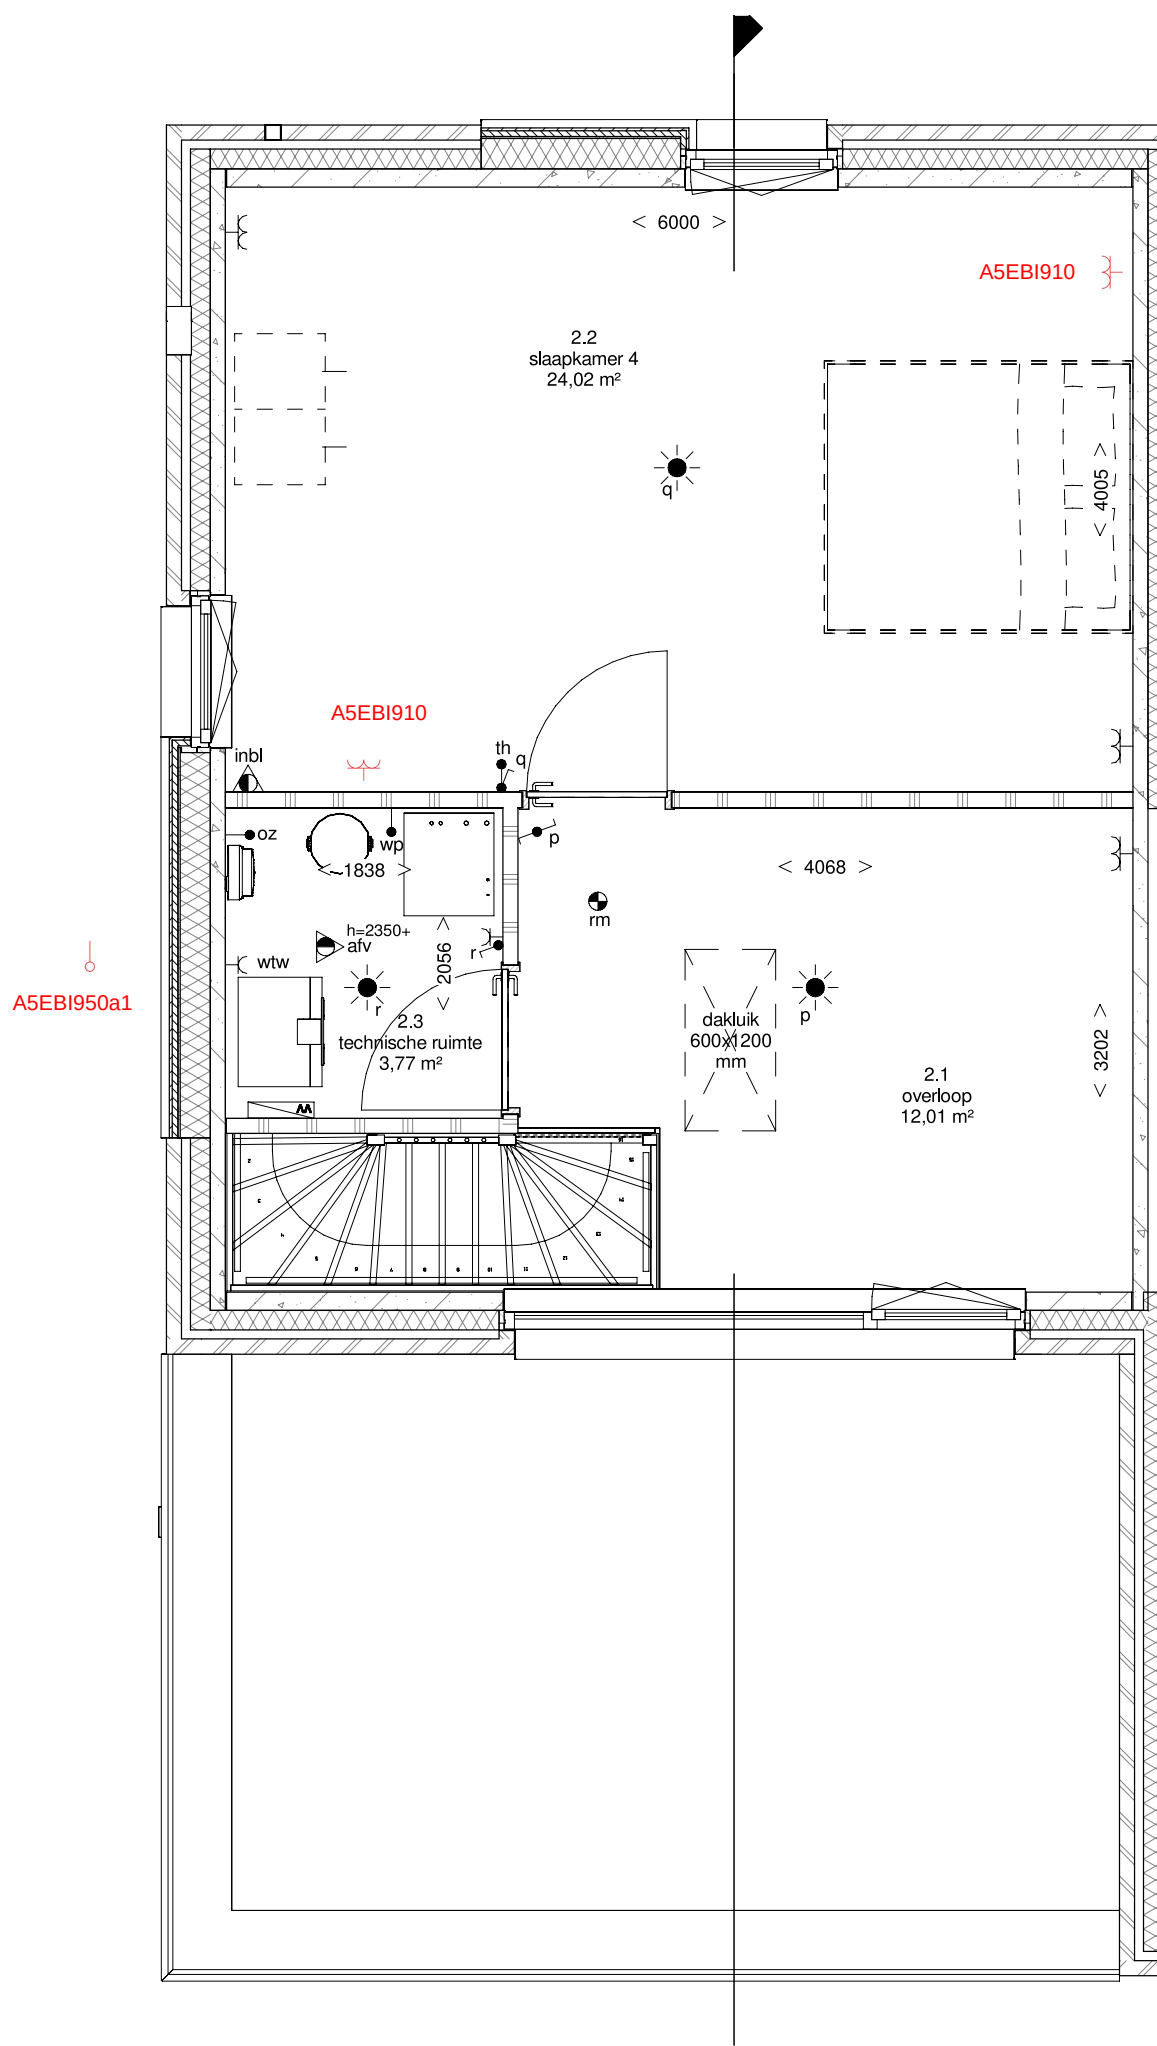

tweede verdieping
1 : 50

bouwnummer 03A,
04, 09, 11A, 12